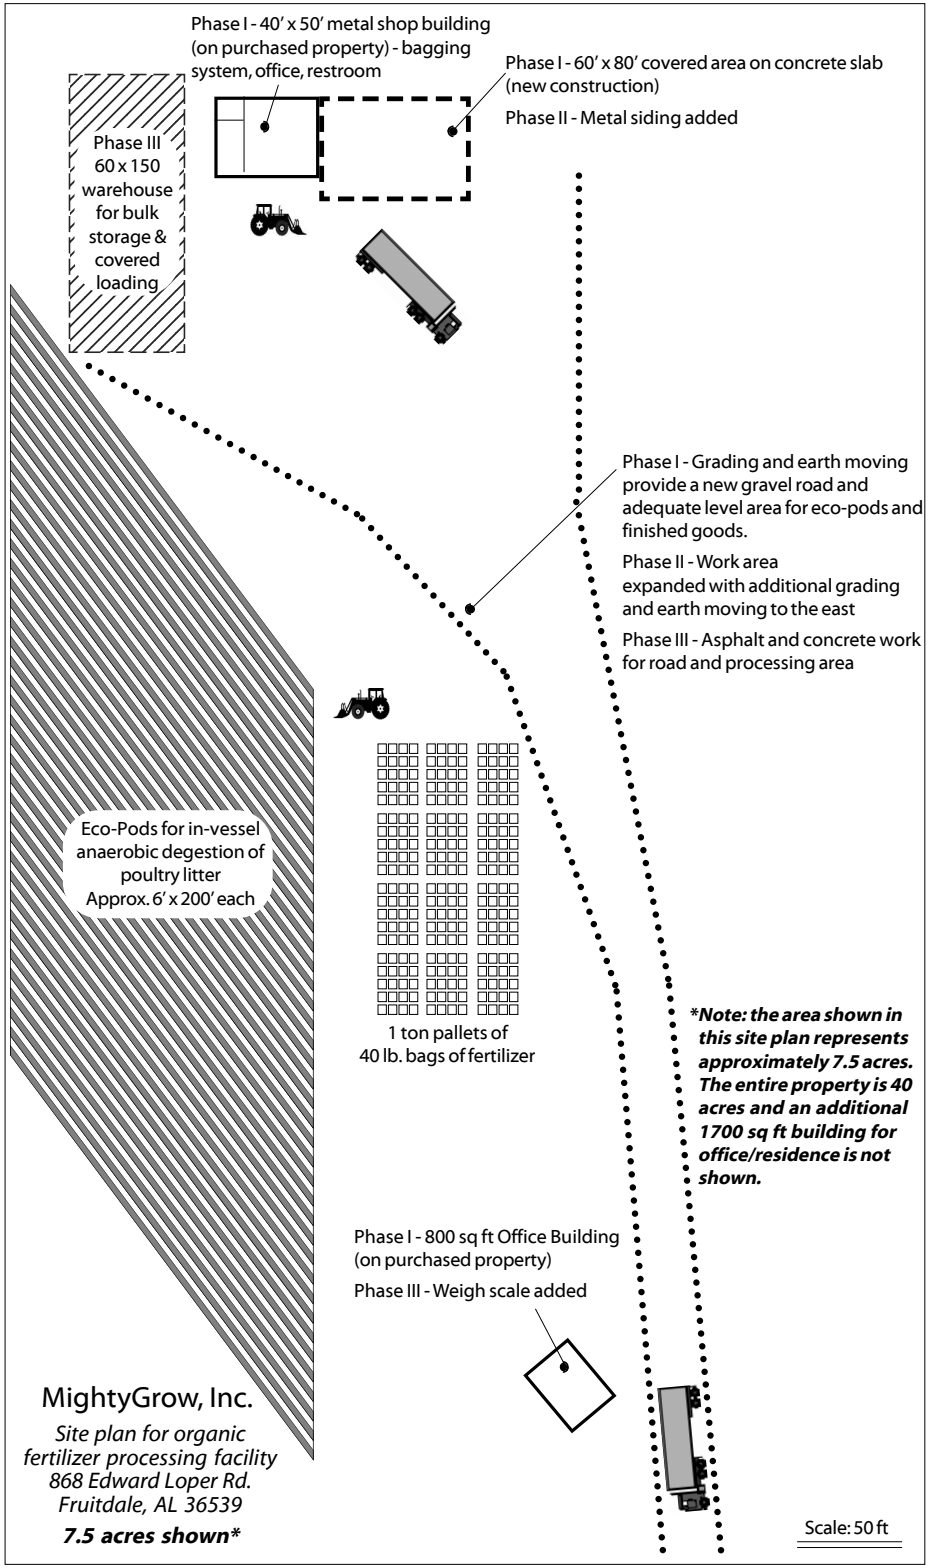
Phase I - 40' x 50' metal shop building (on purchased property) - bagging system, office, restroom
Phase I - 60' x 80' covered area on concrete slab (new construction)
Phase II - Metal siding added
Phase III 60 x 150 warehouse for bulk storage & covered loading
Phase I - Grading and earth moving provide a new gravel road and adequate level area for eco-pods and finished goods.
Phase II - Work area expanded with additional grading and earth moving to the east
Phase III - Asphalt and concrete work for road and processing area
Eco-Pods for in-vessel anaerobic degestion of poultry litter Approx. 6' x 200' each
1 ton pallets of 40 lb. bags of fertilizer
*Note: the area shown in this site plan represents approximately 7.5 acres. The entire property is 40 acres and an additional 1700 sq ft building for office/residence is not shown.
Phase I - 800 sq ft Office Building (on purchased property)
Phase III - Weigh scale added
MightyGrow, Inc.
Site plan for organic fertilizer processing facility
868 Edward Loper Rd.
Fruitdale, AL 36539
7.5 acres shown*
Scale: 50 ft